



CITY OF HARRISONBURG
COMMUNITY
DEVELOPMENT

Change of Zoning District
(Rezoning) Application
www.harrisonburgva.gov/zoning

PROPERTY INFORMATION

44, 36, & 81 Wilson Avenue, 45, & 55 Mt. Clinton Pike, 1411 & 1421 N Main St
Property Address
Existing Zoning District: R-2
Existing Comprehensive Plan Designation: Mixed Use

42-B-32, 42-B-33, 42-B-34,
42-B-35, 42-B-36, 42-B-8C,
42-B-9A, 42-B-10
Tax Map Parcel/ID
Proposed Zoning District: R-8

2.93
Total Land Area
acres or sq. ft.
(circle)

PROPERTY OWNER INFORMATION

Northside LLC
Property Owner Name
9527 Centerville Rd.
Street Address
Bridgewater VA 22812
City State Zip

540-405-4495
Telephone
jemjam1@aol.com
E-Mail

OWNER'S REPRESENTATIVE INFORMATION

Gil Colman, PE - Colman Engineering
Owner's Representative
1123 South High Street
Street Address
Harrisonburg VA 22801
City State Zip

540-615-5107
Telephone
gil@colmanengineering.com
E-Mail

CERTIFICATION

I certify that the information supplied on this application and on the attachments provided (maps and other information) is accurate and true to the best of my knowledge. In addition, I hereby grant permission to the agents and employees of the City of Harrisonburg to enter the above property for the purposes of processing and reviewing this application. I also understand that, when required, public notice signs will be posted by the City on any property.

PROPERTY OWNER

DATE

REQUIRED ATTACHMENTS

- ☒ Letter explaining proposed use & reasons for seeking change in zoning.
- ☒ Statement on proffers, if applying for conditional rezoning.
- ☒ Survey of property or site map.
- ☒ Traffic Impact Analysis (TIA) Determination Form OR Traffic Impact Analysis (TIA) Acceptance Letter signed by Public Works Department. Applicant is responsible for coordinating with Public Works prior to submitting this application. For more information, visit www.harrisonburgva.gov/traffic-impact-analysis.

TO BE COMPLETED BY PLANNING & ZONING DIVISION

10/7/22
Date Application and Fee Received

Received By

Total Fees Due: \$
Application Fee: \$550.00 + \$30.00 per acre



CITY OF **HARRISONBURG**
COMMUNITY
DEVELOPMENT

Change of Zoning District
(Rezoning) Application
www.harrisonburgva.gov/zoning

PROPERTY INFORMATION

75 Wilson Avenue
Property Address
42-B-8A, 42-B-8B
Tax Map Parcel/ID
0.87
Total Land Area
acres or sq.ft.
(circle)
Existing Zoning District: R-2
Proposed Zoning District: R-8
Existing Comprehensive Plan Designation: Mixed Use

PROPERTY OWNER INFORMATION

Joseph & Linda Moore
Property Owner Name
75 Wilson Ave.
Street Address
Harrisonburg
VA
City
22802
State
Zip
540-421-6544
Telephone
hme@comcast.net
E-Mail

OWNER'S REPRESENTATIVE INFORMATION

Gil Colman, PE - Colman Engineering
Owner's Representative
1123 South High Street
Street Address
Harrisonburg
VA
City
22801
State
Zip
540-615-5107
Telephone
gil@colmanengineering.com
E-Mail

CERTIFICATION

I certify that the information supplied on this application and on the attachments provided (maps and other information) is accurate and true to the best of my knowledge. In addition, I hereby grant permission to the agents and employees of the City of Harrisonburg to enter the above property for the purposes of processing and reviewing this application. I also understand that, when required, public notice signs will be posted by the City on any property.

Joseph & Linda Moore
PROPERTY OWNER

10-6-22
DATE

REQUIRED ATTACHMENTS

- ☒ Letter explaining proposed use & reasons for seeking change in zoning.
- ☒ Statement on proffers, if applying for conditional rezoning.
- ☒ Survey of property or site map.
- ☒ Traffic Impact Analysis (TIA) Determination Form OR Traffic Impact Analysis (TIA) Acceptance Letter signed by Public Works Department. Applicant is responsible for coordinating with Public Works prior to submitting this application. For more information, visit www.harrisonburgva.gov/traffic-impact-analysis.

TO BE COMPLETED BY PLANNING & ZONING DIVISION

10/7/22
Date Application and Fee Received

Total Fees Due: \$ paid
Application Fee: \$550.00 + \$30.00 per acre

1AD
Received By



**CITY OF HARRISONBURG
COMMUNITY
DEVELOPMENT**

**Change of Zoning District
(Rezoning) Application**
www.harrisonburgva.gov/zoning

PROPERTY INFORMATION

44 & 36 Wilson Avenue, 25, 35, 45, & 55 Mt. Clinton Pike, & 1431 N Main St
Property Address
Existing Zoning District: R-2, M-1
Existing Comprehensive Plan Designation: Mixed Use

42-B-32, 42-B-33, 42-B-34,
42-B-35, 42-B-35-A, 42-B-36,
42-B-10, 42-B-11
Tax Map Parcel/ID
Proposed Zoning District: R-5

1.44
Total Land Area
(circle)

acres or sq.ft.

PROPERTY OWNER INFORMATION

Northside LLC
Property Owner Name
9527 Centerville Rd.
Street Address
Bridgewater VA 22812
City State Zip
540-405-4495
Telephone
jemjam1@aol.com
E-Mail

OWNER'S REPRESENTATIVE INFORMATION

Gil Colman, PE - Colman Engineering
Owner's Representative
1123 South High Street
Street Address
Harrisonburg VA 22801
City State Zip
540-615-5107
Telephone
gil@colmanengineering.com
E-Mail

CERTIFICATION

I certify that the information supplied on this application and on the attachments provided (maps and other information) is accurate and true to the best of my knowledge. In addition, I hereby grant permission to the agents and employees of the City of Harrisonburg to enter the above property for the purposes of processing and reviewing this application. I also understand that, when required, public notice signs will be posted by the City on any property.

PROPERTY OWNER James E. Moore DATE 10-6-22

REQUIRED ATTACHMENTS

- ☒ Letter explaining proposed use & reasons for seeking change in zoning.
- ☒ Statement on proffers, if applying for conditional rezoning.
- ☒ Survey of property or site map.
- ☒ Traffic Impact Analysis (TIA) Determination Form OR Traffic Impact Analysis (TIA) Acceptance Letter signed by Public Works Department. Applicant is responsible for coordinating with Public Works prior to submitting this application. For more information, visit www.harrisonburgva.gov/traffic-impact-analysis.

TO BE COMPLETED BY PLANNING & ZONING DIVISION

10/7/22
Date Application and Fee Received
[Signature]
Received By

Total Fees Due: \$ paid
Application Fee: \$550.00 + \$30.00 per acre



CITY OF HARRISONBURG
COMMUNITY
DEVELOPMENT

Special Use Permit Application

www.harrisonburgva.gov/zoning

PROPERTY INFORMATION

44, 36, & 81 Wilson Avenue, 45, & 55 Mt. Clinton Pike, 1411 & 1421 N Main St
Property Address
42-B-32, 42-B-33, 42-B-34,
42-B-35, 42-B-36, 42-B-8C,
42-B-9-A, 42-B-10
Tax Map
2.93
Total Land Area
acres or sq.ft.
(circle)
Existing Zoning Classification: R-2
Special Use being requested: Allow for Townhouses in R-8 zoning

PROPERTY OWNER INFORMATION

Northside LLC
Property Owner Name
9527 Centerville Road
Street Address
Bridgewater VA 22812
City State Zip
540-405-4495
Telephone
jemjam1@aol.com
E-Mail

OWNER'S REPRESENTATIVE INFORMATION

Gil Colman, PE - Colman Engineering
Owner's Representative
1123 South High Street
Street Address
Harrisonburg VA 22801
City State Zip
540-615-5107
Telephone
gil@colmanengineering.com
E-Mail

CERTIFICATION

I certify that the information supplied on this application and on the attachments provided (maps and other information) is accurate and true to the best of my knowledge. In addition, I hereby grant permission to the agents and employees of the City of Harrisonburg to enter the above property for the purposes of processing and reviewing this application. I also understand that, when required, public notice signs will be posted by the City on any property.

James E. Moore
PROPERTY OWNER
DATE 10-6-22

REQUIRED ATTACHMENTS

- ☒ Site or Property Map
- ☒ Letter explaining proposed use & reasons for seeking a Special Use Permit.
- ☒ Traffic Impact Analysis (TIA) Determination Form OR Traffic Impact Analysis (TIA) Acceptance Letter signed by Public Works Department. Applicant is responsible for coordinating with Public Works prior to submitting this application. For more information, visit www.harrisonburgva.gov/traffic-impact-analysis. This requirement is waived for the following SUPs: major family day homes, reducing required parking areas, reduction in required side yard setback, wireless telecommunication facilities, wall and fences, and short-term rentals. To prevent delays in reviewing your application, please consult with Planning staff to confirm your application does not require a TIA Determination Form or TIA Acceptance Letter.

Note: If applying for a Wireless Telecommunications Facility allowed only by SUP, then also submit a wireless telecommunications facility application.

TO BE COMPLETED BY PLANNING & ZONING DIVISION

10/7/22
Date Application and Fee Received
[Signature]
Received By
Total Fees Due: \$ paid
Application Fee: \$425.00 + \$30.00 per acre



CITY OF HARRISONBURG
**COMMUNITY
DEVELOPMENT**

Special Use Permit Application

www.harrisonburgva.gov/zoning

PROPERTY INFORMATION

75 Wilson Avenue
Property Address
42-B-8A, 42-B-8B
Tax Map
0.87
Total Land Area
acres or sq.ft.
(circle)
Existing Zoning Classification: R-2
Special Use being requested: Allow for Townhouses in R-8 zoning

PROPERTY OWNER INFORMATION

Joseph & Linda Moore
Property Owner Name
75 Wilson Ave.
Telephone
hme@comcast.net
Street Address
Harrisonburg VA 22802
City State Zip
E-Mail

OWNER'S REPRESENTATIVE INFORMATION

Gil Colman, PE - Colman Engineering
Owner's Representative
1123 South High Street
Telephone
gil@colmanengineering.com
Street Address
Harrisonburg VA 22801
City State Zip
E-Mail

CERTIFICATION

I certify that the information supplied on this application and on the attachments provided (maps and other information) is accurate and true to the best of my knowledge. In addition, I hereby grant permission to the agents and employees of the City of Harrisonburg to enter the above property for the purposes of processing and reviewing this application. I also understand that, when required, public notice signs will be posted by the City on any property.

Joseph & Linda Moore
PROPERTY OWNER

10-6-22
DATE

REQUIRED ATTACHMENTS

- ☒ Site or Property Map
- ☒ Letter explaining proposed use & reasons for seeking a Special Use Permit.
- ☒ Traffic Impact Analysis (TIA) Determination Form OR Traffic Impact Analysis (TIA) Acceptance Letter signed by Public Works Department. Applicant is responsible for coordinating with Public Works prior to submitting this application. For more information, visit www.harrisonburgva.gov/traffic-impact-analysis. This requirement is waived for the following SUPs: major family day homes, reducing required parking areas, reduction in required side yard setback, wireless telecommunication facilities, wall and fences, and short-term rentals. To prevent delays in reviewing your application, please consult with Planning staff to confirm your application does not require a TIA Determination Form or TIA Acceptance Letter.

Note: If applying for a Wireless Telecommunications Facility allowed only by SUP, then also submit a wireless telecommunications facility application.

TO BE COMPLETED BY PLANNING & ZONING DIVISION

10/7/22
Date Application and Fee Received

Total Fees Due: \$ *PAID*
Application Fee: \$425.00 + \$30.00 per acre

Received By



CITY OF HARRISONBURG
**COMMUNITY
DEVELOPMENT**

Special Use Permit Application

www.harrisonburgva.gov/zoning

PROPERTY INFORMATION

44 & 36 Wilson Avenue, 25, 35, 45, & 55 Mt. Clinton Pike, & 1431 N Main St
Property Address
Existing Zoning Classification: R-2 & M-1
Special Use being requested: Allow for more than 12 dwelling units per building in R-5 zoning

42-B-32, 42-B-33, 42-B-34,
42-B-35, 42-B-35-A, 42-B-36,
42-B-10, 42-B-11
Tax Map
1.44
Total Land Area
acres or sq.ft.
(circle)

PROPERTY OWNER INFORMATION

Northside LLC
Property Owner Name
9527 Centerville Road
Street Address
Bridgewater VA 22812
City State Zip
540-405-4495
Telephone
jemjam1@aol.com
E-Mail

OWNER'S REPRESENTATIVE INFORMATION

Gil Colman, PE - Colman Engineering
Owner's Representative
1123 South High Street
Street Address
Harrisonburg VA 22801
City State Zip
540-615-5107
Telephone
gil@colmanengineering.com
E-Mail

CERTIFICATION

I certify that the information supplied on this application and on the attachments provided (maps and other information) is accurate and true to the best of my knowledge. In addition, I hereby grant permission to the agents and employees of the City of Harrisonburg to enter the above property for the purposes of processing and reviewing this application. I also understand that, when required, public notice signs will be posted by the City on any property.

James E. Moore
PROPERTY OWNER
10-6-22
DATE

REQUIRED ATTACHMENTS

- ☒ Site or Property Map
- ☒ Letter explaining proposed use & reasons for seeking a Special Use Permit.
- ☒ Traffic Impact Analysis (TIA) Determination Form OR Traffic Impact Analysis (TIA) Acceptance Letter signed by Public Works Department. Applicant is responsible for coordinating with Public Works prior to submitting this application. For more information, visit www.harrisonburgva.gov/traffic-impact-analysis. This requirement is waived for the following SUPs: major family day homes, reducing required parking areas, reduction in required side yard setback, wireless telecommunication facilities, wall and fences, and short-term rentals. To prevent delays in reviewing your application, please consult with Planning staff to confirm your application does not require a TIA Determination Form or TIA Acceptance Letter.

Note: If applying for a Wireless Telecommunications Facility allowed only by SUP, then also submit a wireless telecommunications facility application.

TO BE COMPLETED BY PLANNING & ZONING DIVISION

10/7/22
Date Application and Fee Received
[Signature]
Received By
Total Fees Due: \$ paid
Application Fee: \$425.00 + \$30.00 per acre



CITY OF HARRISONBURG
COMMUNITY
DEVELOPMENT

Public Street or Alley Closing Application
<https://www.harrisonburgva.gov/street-alley-closings>

APPLICANT INFORMATION

Northside LLC
Applicant's Name
9527 Centerville Road
Street Address
Bridgewater VA 22812
City State Zip
Telephone 540-405-4495
jemjam1@aol.com
E-Mail

APPLICANT'S REPRESENTATIVE INFORMATION (if applicable)

Gil Colman, PE - Colman Engineering
Applicant's Representative
1123 South High Street
Street Address
Harrisonburg VA 22801
City State Zip
Telephone (work, fax, mobile) 540-615-5107
gil@colmanengineering.com
E-Mail

Property Location: 44 & 36 Wilson Avenue, 25, 35, 45, & 55 Mt. Clinton Pike, 1411, 1421, & 1431 N Main St

Estimated Cost of Street/Alley Closing:

Estimated area to be closed (A): 5,529 sq. ft.
Estimated cost per sq. ft. (B): \$ 2.50 per sq. ft.
Estimated total cost (A x B): \$ 13,822.50

Estimated area to be closed can be obtained from the Department of Community Development, City Hall, 2nd Floor.

Estimated cost per sq. ft. must be obtained from the Real Estate Office, City Hall, 1st Floor and documented by e-mail or letter attached to this application, or by staff initials here. Staff Initials: Date:

CERTIFICATION

I certify that the information supplied on this application and on the attachments provided (maps and other information) is accurate and true to the best of my knowledge. In addition, I hereby grant permission to the agents and employees of the City of Harrisonburg to enter the above property for the purposes of processing and reviewing this application. I also understand that, when required, public notice signs will be posted by the City on any property.

APPLICANT

Jens Z Moore

DATE

10-6-22

REQUIRED ATTACHMENTS

- ☒ Letter providing a description of the proposed closure and reason for the desired closure.
- ☒ Location sketch of the street/alley to be closed or a survey of the property.²
- ☒ Email or Letter from Real Estate Office providing estimated costs if staff initials are not provided above.

TO BE COMPLETED BY PLANNING & ZONING DIVISION

Date Application and Fee Received

10/3/22

Total Fees Due: \$

paid

Application Fee: \$50.00³

Received By

¹ Adjacent property owners are entitled to purchase half of the street/alley and have 60-days to notify the City from the date of notification from the City following the first reading at City Council. If the adjoining property owners do not wish to purchase their half of the street/alley, the applicant will be required to purchase the remaining half. The final cost shall be a fair market value determined by the Real Estate Office and City Manager after the survey is provided by the applicant and after the first reading.

² The Department of Community Development can assist with the location sketch for this application. After the first reading, the applicant is responsible for providing a survey of property and metes and bound description (prepared by a surveyor, engineer, or other person duly authorized by the state). A survey is not required at the time of application for the first reading at City Council.

³ The applicant is responsible for additional fees for newspaper advertisements prior to the first hearing at City Council.



1123 S. High Street
Harrisonburg, VA 22801
540-246-3712
contact@colmanengineering.com

October 7, 2022

Adam Fletcher
Director of Community Development
City of Harrisonburg
409 South Main Street
Harrisonburg, VA 22801

Mr. Fletcher,

The purpose of this letter is to seek rezoning and special use permit for the properties TM#'s 042-B-32-33, 042-B-34, 042-B-35, 042-B-35-A, 042-B-36, 042-B-8B, 042-B-8C, and portions of the properties TM#'s 042-B-8A, 042-B-9-A, 042-B-10, and 042-B-11, located south of Mt. Clinton Pike, south of Boulevard Avenue, and on either side of Wilson Avenue.

This request seeks to Rezone the above listed properties from R-2 and M-1 to R-8, small lot residential district; and to R-5, High Density Residential District. Special Use Permits are also requested to allow for townhomes on proposed R-8 zoned property, and to allow for multi-family dwellings of more than 12 units per building on the proposed R-5 zoned property. It is also requested that the Special Use Permits be allowed a 5-year period as a condition to commence and diligently pursue any City-authorized construction.

In addition to the proposed rezonings, a Right-of-Way (ROW) closing along Wilson Avenue is requested with the intent to proffer a Right-of-Way dedication along Mt. Clinton Pike contingent upon the approval of the requested ROW closing. The estimated area of the proposed ROW closing is approximately 5,529 sf, and the subsequent ROW dedication area is approximately 5,413 sf.

The total property area to be rezoned is 5.23± acres. Developing these properties will include improving Wilson Avenue, including street sidewalks, as well as internal walkways connecting to a proposed shared-use path along Mt. Clinton Pike and adjacent properties.

The proposed rezoning is planned as a townhome's development with apartment buildings along Mt. Clinton Pike, these will include for-sale and for rent-properties. This development will benefit the City of Harrisonburg by helping to alleviate the increasing need of housing in the city and surrounding area. This proposed development also aligns with the City's Comprehensive Plan as the area is designated as mixed use, with the intent to combine residential and non-residential uses in neighborhoods. The proposed development is adjacent to the Community Service Board property to the south, as well as existing and marketed commercial properties along and across North Main Street.

As required by the Subdivision ordinance, a Preliminary Plat will be needed for the creation of the proposed lots, which will require approval by Planning Commission and City Council. So, a Preliminary Plat request will follow the rezoning request. The preliminary plat request will include variances to the Subdivision Ordinance, including lots fronting private streets and variances to Appendix F, Local Street Standards, for requirements along Wilson Ave.

We believe the proposed rezoning aligns with the City Comprehensive Plan land use as described above, as well as the plan's goals to increasing the opportunity for home ownership.



We ask your recommendation for approval of this request with the attached associated proffers.

Thank you and staff for your consideration.

Northside, LLC
9527 Centerville Road
Bridgewater, VA 22812

Joseph & Linda Moore
75 Wilson Avenue
Harrisonburg, VA 22802



1123 S. High Street
Harrisonburg, VA 22801
540-246-3712
contact@colmanengineering.com

November 1, 2022

Adam Fletcher
Director of Community Development
City of Harrisonburg
409 South Main Street
Harrisonburg, VA 22801

RE: Wilson Avenue Development Proposed Proffers associated with Rezoning Request

Mr. Fletcher,

As part of our rezoning request for the Wilson Avenue Properties TM#'s 042-B-32-33, 042-B-34, 042-B-35, 042-B-35-A, 042-B-36, 042-B-8B, 042-B-8C, and portions of the properties TM#'s 042-B-8A, 042-B-9-A, 042-B-10, and 042-B-11, we offer the following proffers:


1. As illustrated in the attached exhibit, if City Council approves the Wilson Avenue public street right-of-way closing request to close and convey at no cost the approximate 5,529 square feet of property to the applicant, then the applicant shall convey at no cost approximately 5,413 square feet of property to the City for additional Mt. Clinton Pike public street right-of-way. The applicant shall be responsible for completing all surveys and plats for both conveyances.
2. If the application to close a portion of Wilson Avenue is approved and the ROW exchange is completed, then applicant agrees to install a 10-foot-wide shared use path with 5-ft-wide grass strip along the road and a 2.5-ft grass strip on the opposite side of the path with an associated access easement set 6-inches behind the path's 2.5-ft grass strip.
3. Construct street improvements along Wilson Avenue to meet the minimum standards in the City's Design and Construction Standards Manual, Appendix F, for local street, or as approved by City Council through a preliminary plat with variance(s) request. The street improvements shall be required along the frontage of all parcels as shown on the exhibit.
4. Applicant will construct designated walkways to allow connectivity from the proposed shared-use path to Wilson Ave.
5. There shall be no vehicular entrances connecting the subject site to Mt. Clinton Pike.
6. Applicant will construct an open recreational area of at least 2,000 square feet which may include a playground, dog park, basketball court, benches and tables, or the like.
7. Multi-family units within the R-5 district may be occupied by a single family or no more than three (3) unrelated persons.
8. Multi-family unites within the R-5 district shall provide 1 parking space per dwelling unit with one bedroom or 1.5 parking spaces per dwelling unit with two or more bedrooms.




Regards,

Northside LLC
9527 Centerville Road
Bridgewater, VA, 22812

Joseph & Linda Moore
75 Wilson Avenue
Harrisonburg, VA 22802

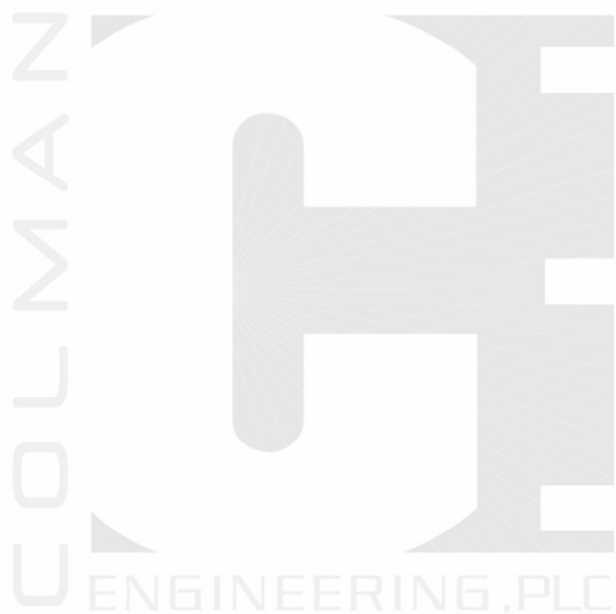

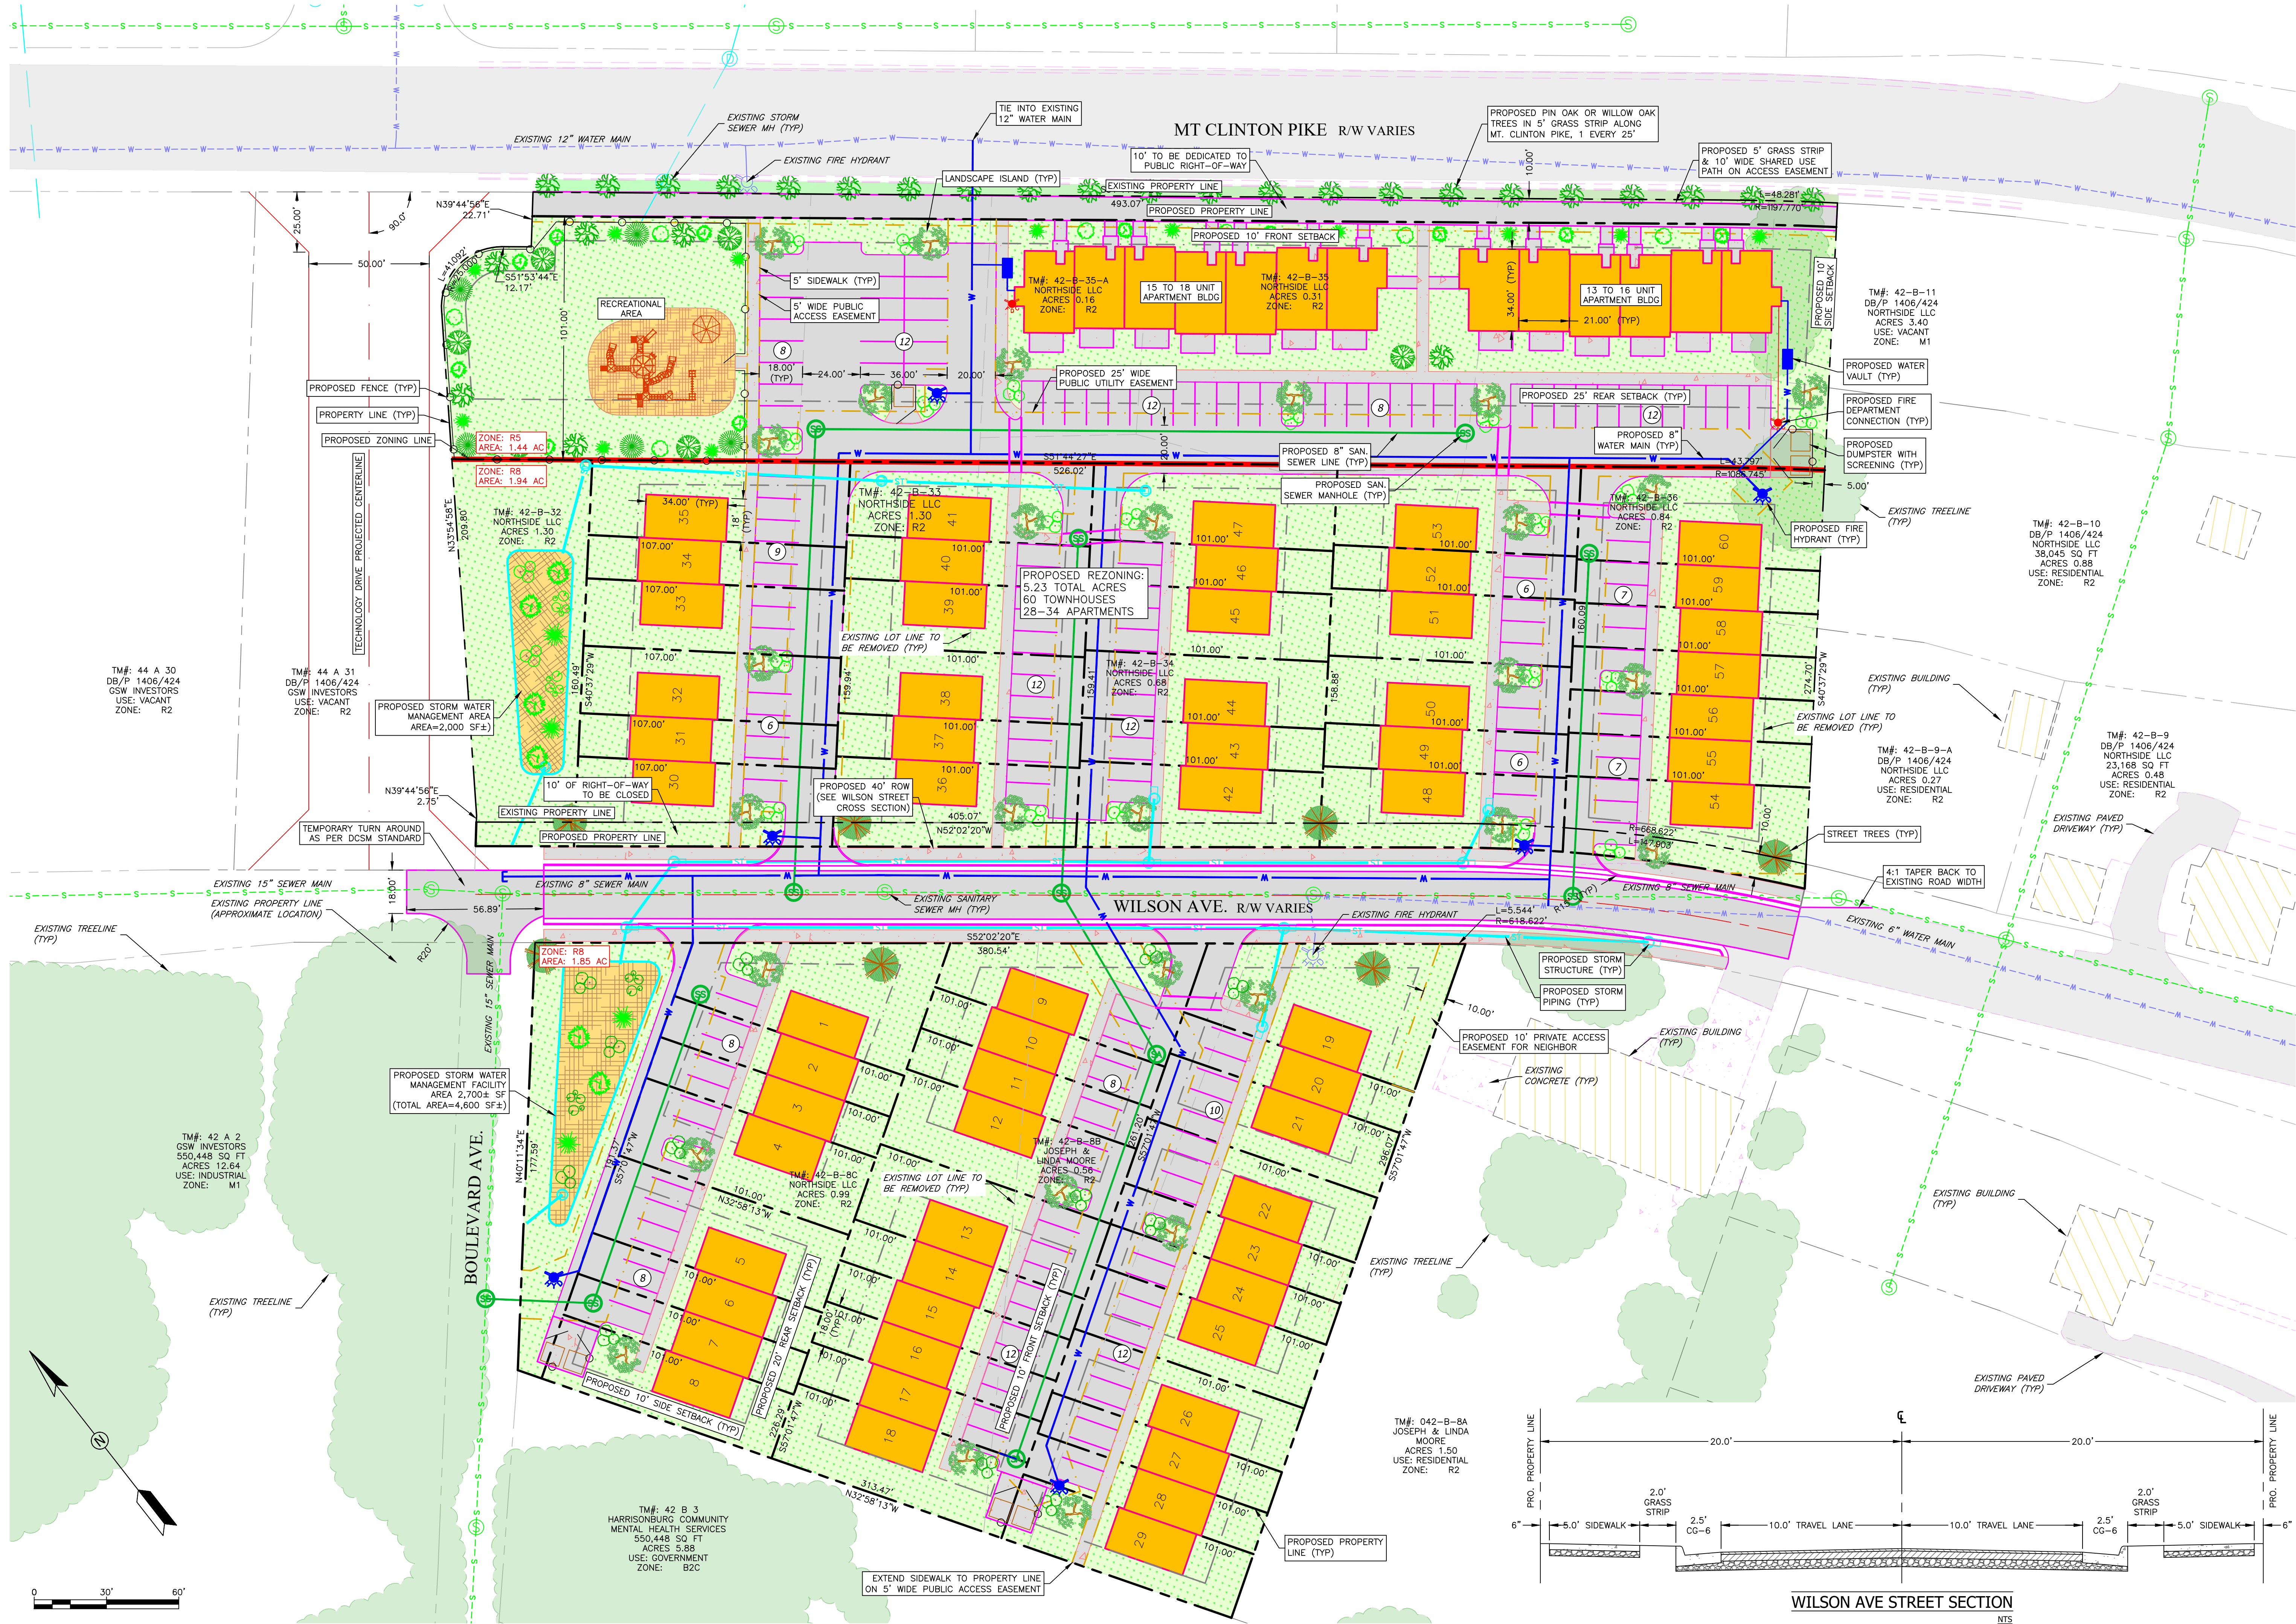

Date: 11/4/2022

Scale: 1"=30'

Designed by: Gil Colman, PE

Drawn by: Josh Yoder, PE

Revision	Date	Description
1		
2		
3		
4		
5		
6		
7		
8		
9		
10		



PRELIMINARY
NOT FOR CONSTRUCTION

CONCEPTUAL SITE LAYOUT

WILSON AVENUE DEVELOPMENT

Wilson Avenue Development
81 Wilson Ave.
Harrisonburg, VA 22801

Project No.
CE202229

Drawing No.
C
of 1 Sheets

